



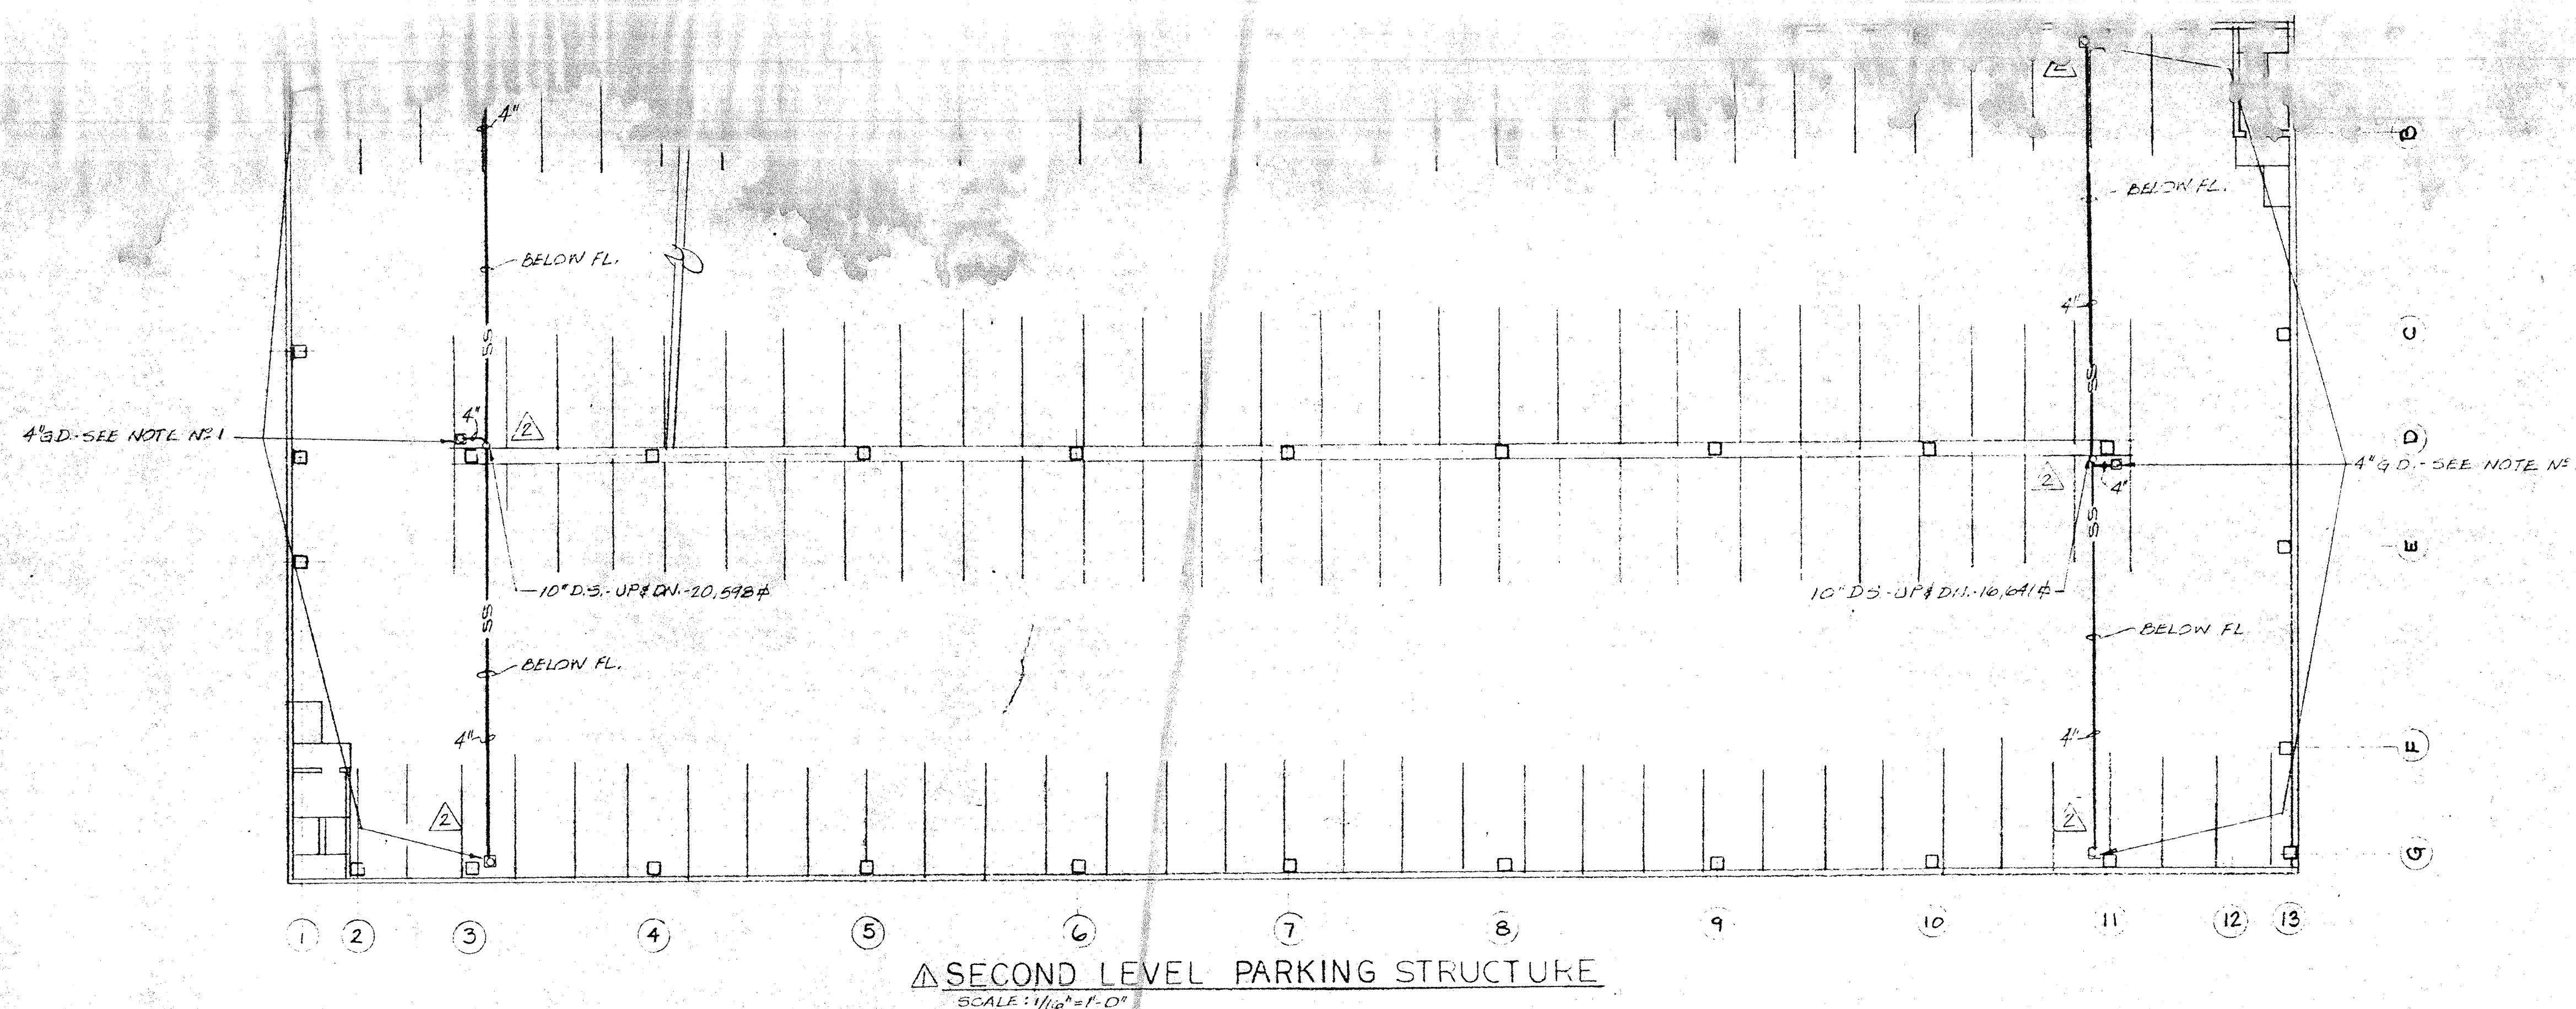

△ SECOND LEVEL PARKING STRUCTURE
SCALE: 1/16" = 1'-0"

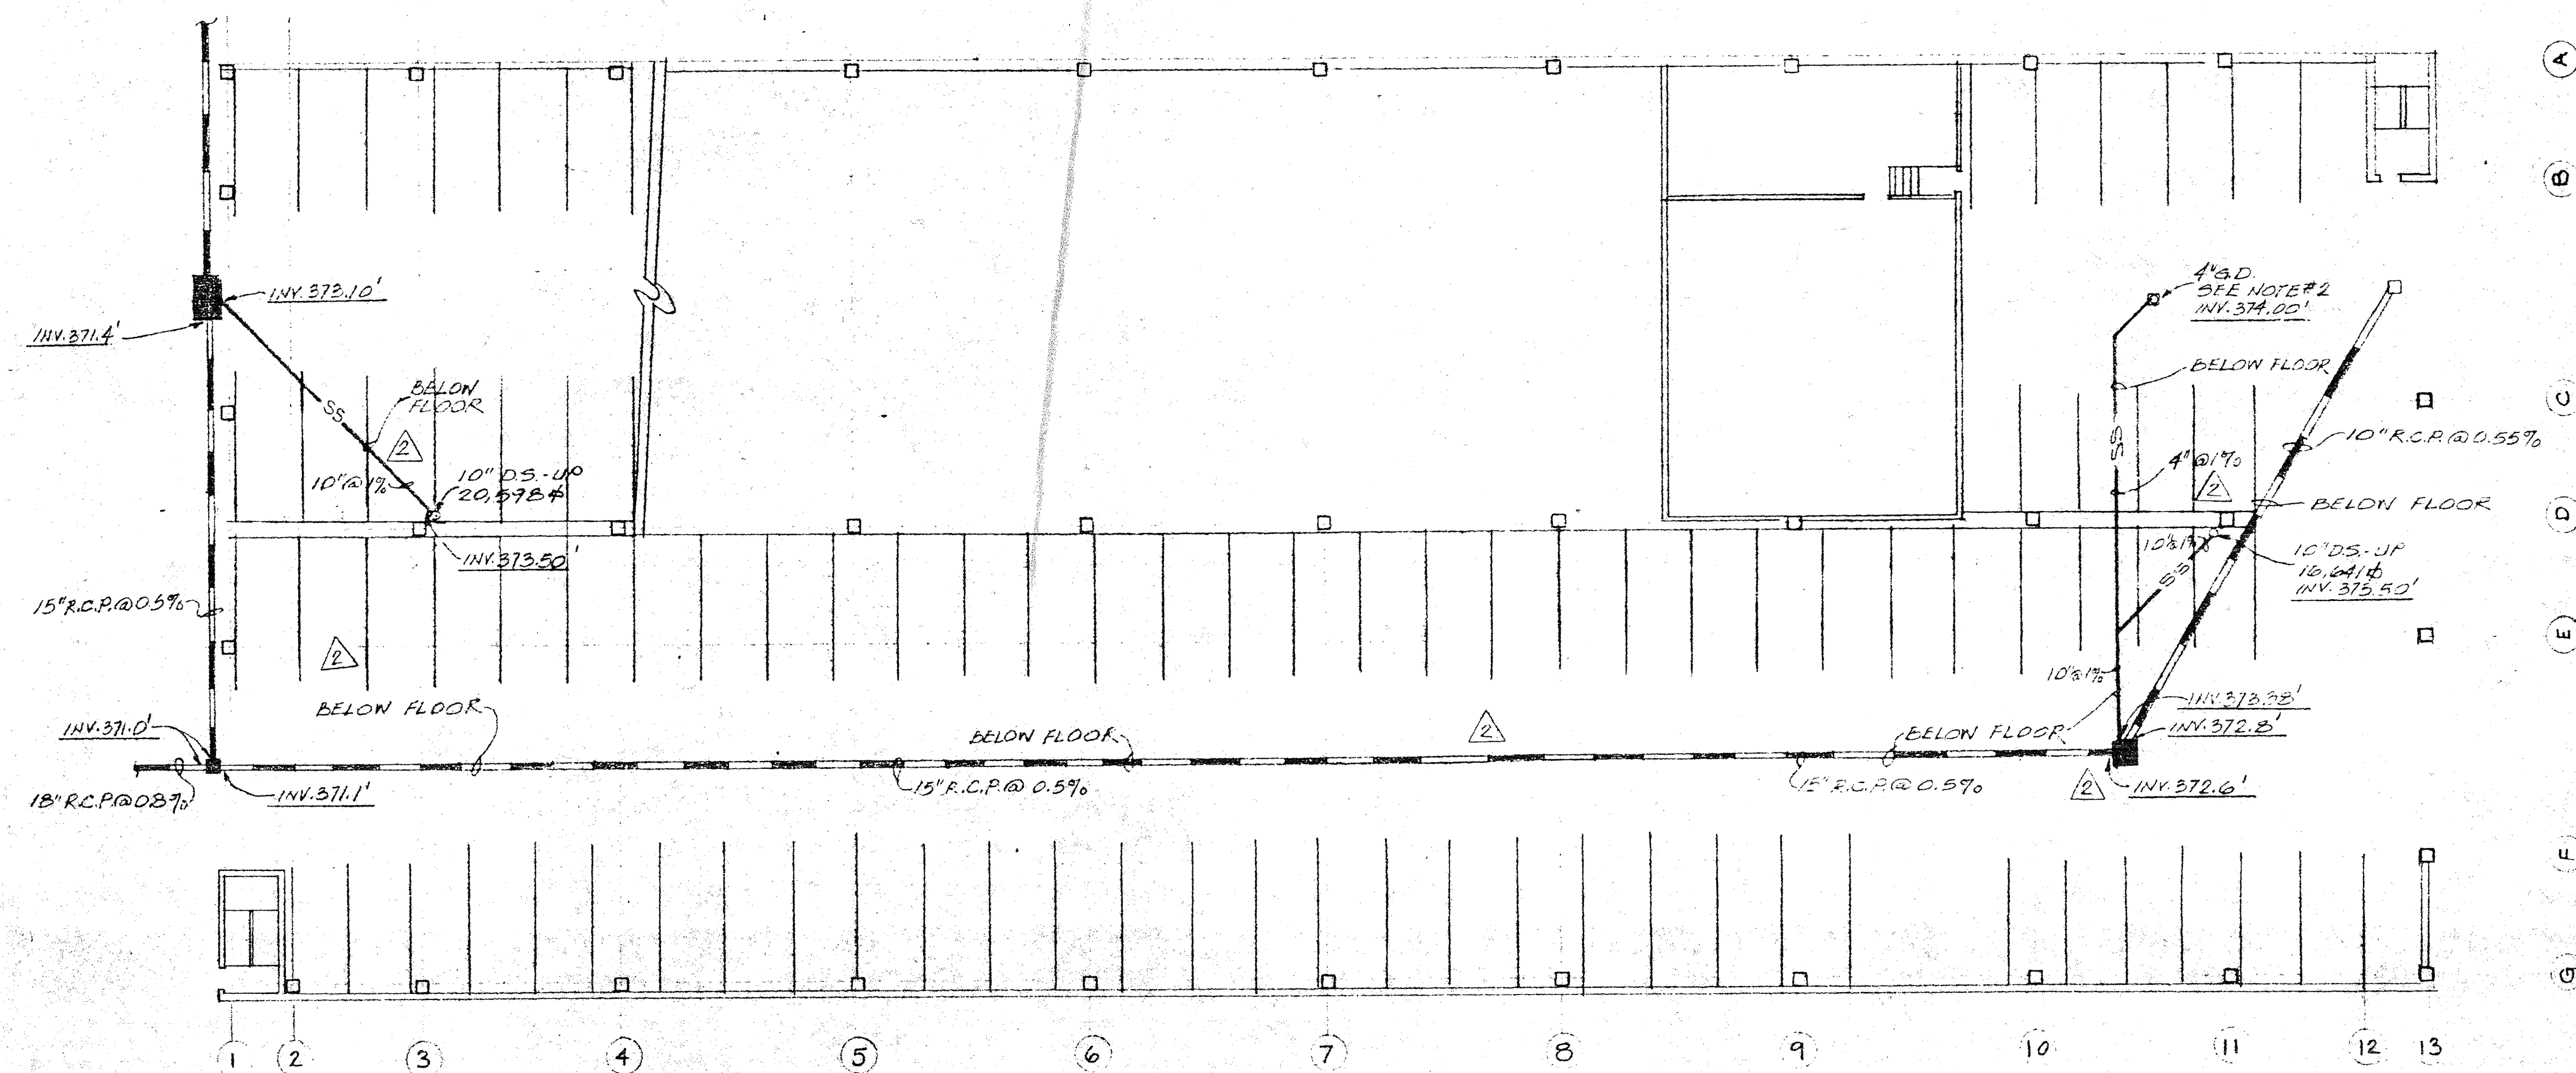

△ FIRST LEVEL PARKING STRUCTURE
SCALE: 1/16" = 1'-0"

NOTES:

1. ALL GARAGE DRAINS TO BE JOSAM NO 31604 OR EQUAL.
2. GARAGE DRAIN TO BE JOSAM NO 31604 OR EQUAL WITH NO 10004 BACKWATER VALVE. PROVIDE SAND TRAP.